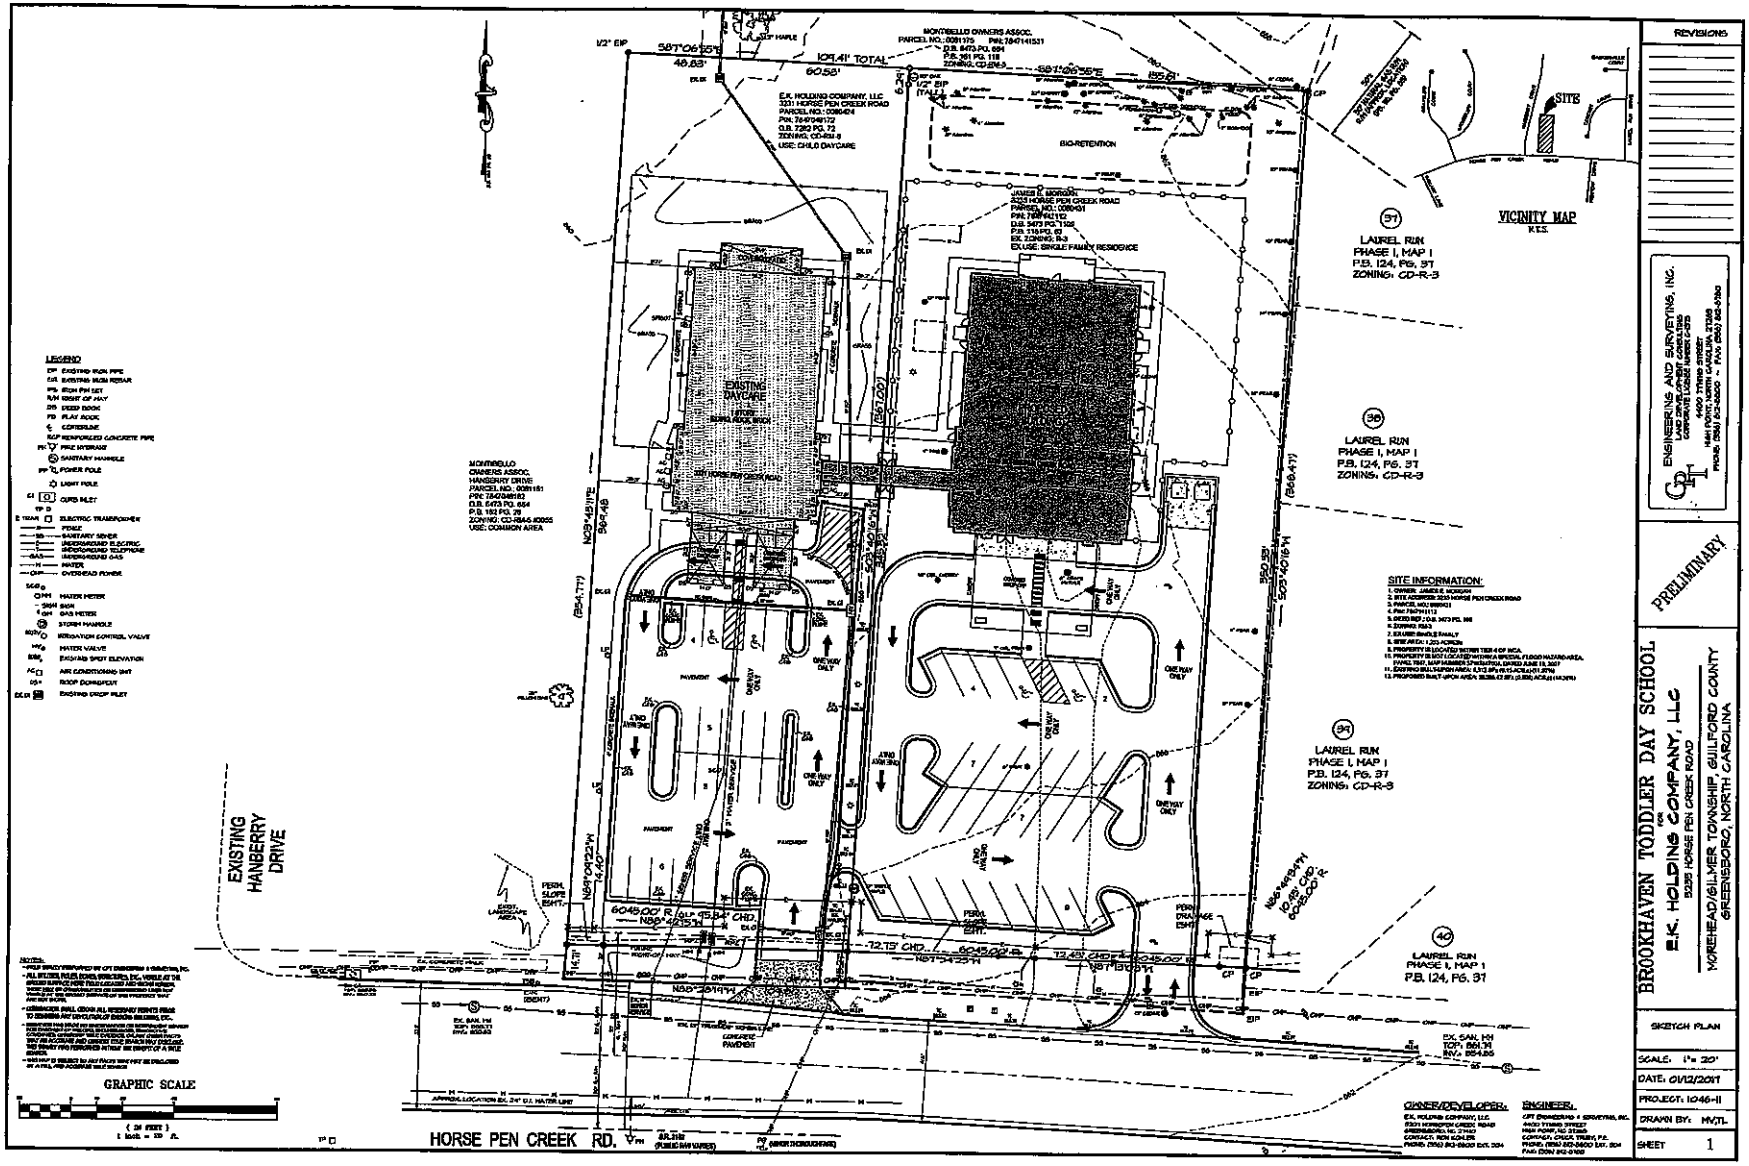
BROOKHAVEN TODDLER DAY SCHOOL
E.K. HOLDING COMPANY, LLC
5325 HORSE PEN CREEK ROAD
MOREHEAD/GILMER TOWNSHIP, GUILFORD COUNTY
GREENSBORO, NORTH CAROLINA
PRELIMINARY
SKETCH PLAN
SCALE: 1" = 20'
DATE: 01/12/2011
PROJECT: 1046-11
DRAWN BY: MVJL
SHEET 1
REVISIONS
ENGINEERING AND SURVEYING, INC.
VICINITY MAP
N.T.S.
SITE
LAUREL RUN
PHASE I, MAP I
P.B. 124, PG. 37
ZONING: CD-R-3
EXISTING DAYCARE
EXISTING HANBERRY DRIVE
HORSE PEN CREEK RD.
BIO-RETENTION
SITE INFORMATION:
LEGEND
GRAPHIC SCALE
OWNER/DEVELOPER:
ENGINEER: