LEG TABLE (ACCESS EASEMENT):

LINE	BEARING	DISTANCE	LINE	BEARING	DISTANCE
L200	S 73°16'15" W	71.35'	L236	S 00°42'17" E	208.85'
L201	S 79°27'30" W	69.67'	L237	S 00°59'02" E	54.32'
L202	S 86°11'43" W	18.91'	L238	S 07°43'49" W	64.57'
L203	N 75°51'52" W	19.70'	L239	N 00°30'07" E	112.71'
L204	N 54°35'17" W	56.76'	L240	S 83°56'13" W	752.06'
L205	N 41°26'31" W	91.82'	L241	N 27°32'39" W	26.51'
L206	N 51°19'48" W	157.31'	L242	S 84°20'36" W	309.30'
L207	N 38°50'44" W	138.71'	L243	S 76°36'23" W	220.61'
L208	N 33°30'06" W	161.27'	L244	S 70°25'48" W	57.03'
L209	N 34°19'16" W	117.89'	L245	N 89°57'49" E	93.81'
L210	N 33°34'01" W	197.09'	L246	N 86°43'54" E	110.32'
L211	N 28°42'14" W	96.21'	L247	N 85°39'09" E	88.16'
L212	N 23°01'21" W	93.88'	L248	N 85°06'04" E	171.12'
L213	N 24°09'33" W	110.42'	L249	N 84°59'07" E	106.57'
L214	N 26°48'25" W	184.47'	L250	N 49°45'29" W	183.75'
L215	N 21°12'37" W	125.00'	L251	N 50°02'49" W	396.30'
L216	N 50°54'20" W	112.82'	L252	N 47°49'50" W	79.84'
L217	N 27°16'25" W	125.00'	L253	N 44°11'25" W	24.98'
L218	S 73°46'25" W	166.69'	L254	N 36°01'22" W	55.63'
L219	S 74°11'00" W	274.96'	L255	N 32°23'41" W	31.25'
L220	S 64°12'11" W	51.55'	L256	N 31°30'47" W	403.74'
L221	S 48°33'15" W	23.40'	L257	N 27°16'47" W	61.85'
L222	S 33°37'29" W	76.91'	L258	N 20°26'02" W	52.65'
L223	S 31°49'30" W	116.91'	L259	N 09°18'43" W	71.63'
L224	S 30°41'22" W	55.82'	L260	N 01°25'35" W	108.43'
L225	S 22°58'17" W	11.36'	L261	N 00°44'28" W	167.84'
L226	S 00°15'56" E	25.53'	L262	N 04°59'57" W	161.87'
L227	S 00°48'41" E	29.25'	L263	N 00°07'09" E	172.21'
L228	S 02°00'49" E	174.02'	L264	N 33°11'56" E	40.29'
L229	S 00°25'48" E	188.31'	L265	N 74°27'30" E	62.60'
L230	S 00°41'06" E	170.87'	L266	N 85°37'04" E	309.14'
L231	S 00°35'00" E	45.32'	L267	N 86°01'12" E	245.90'
L232	S 01°03'09" E	100.90'	L268	N 84°27'32" E	300.80'
L233	S 00°04'33" E	201.71'	L269	N 84°32'23" E	236.70'
L234	S 00°47'50" E	91.45'	L270	N 84°41'32" E	399.70'
L235	S 00°16'33" E	135.14'			

CURVE TABLE (ACCESS EASEMENT):

CURVE	ARC LENGTH	RADIUS	DELTA ANGLE	CHORD BEARING	CHORD LENGTH
C200	98.03'	263.38'	21°19'29"	N 31°52'21" W	97.46'
C201	64.50'	30.00'	123°10'45"	S 10°41'02" W	52.77'
C202	172.92'	335.76'	29°30'26"	N 78°13'00" W	171.01'
C203	18.41'	191.71'	5°30'10"	N 60°42'42" W	18.40'
C204	53.35'	191.71'	15°56'37"	N 49°59'19" W	53.17'
C205	23.62'	93.52'	14°28'22"	N 34°46'50" W	23.56'
C206	11.09'	30.00'	21°10'51"	N 38°08'05" W	11.03'
C207	77.41'	349.68'	12°41'02"	N 55°04'01" W	77.25'
C208	93.62'	232.21'	23°05'57"	N 72°57'31" W	92.99'
C209	133.55'	233.70'	32°44'27"	S 79°07'17" W	131.74'
C210	136.72'	271.43'	28°51'37"	S 48°19'15" W	135.28'
C211	211.34'	240.00'	50°27'10"	S 59°07'01" W	204.57'
C212	40.51'	300.00'	7°44'13"	S 80°28'29" W	40.48'
C213	43.12'	400.00'	6°10'34"	S 73°31'06" W	43.10'
C214	40.52'	74.70'	31°04'54"	N 69°33'37" E	40.03'
C215	28.17'	71.29'	22°38'21"	N 65°20'21" E	27.99'
C216	127.67'	1278.21'	5°43'22"	N 53°46'01" W	127.62'
C217	216.65'	280.25'	44°17'34"	N 40°32'36" E	211.30'

LEGAL - PROPOSED WHITE STREET SOLAR ACCESS EASEMENT AREA (INGRESS):

Being all that 30' Access Easement for purposes of ingress to the White Street Solar Lease Area (Deed Book 8216, Page 2474, Guilford County Register of Deeds), lying and being in the City of Greensboro, Gilmer Township, Guilford County, North Carolina, being at all points 30 feet in width, the centerline of which is more particularly described as follows:

BEGINNING at a point where the 60' public right-of-way of White Street ends, said point being located North 06 deg 43' 59" West a distance of 175.08' (passing an iron pipe set at a distance of 144.31 feet) from an iron pipe found at the southwesterly corner of property owned, now or formerly, by the City of Greensboro (Deed Book 4620, Page 1479, Guilford County Register of Deeds); running thence with an asphalt roadway, being the non-public portion of White Street, the following fifteen (15) courses and distances:

1) North 70 deg. 25' 48" East a distance of 57.03 feet to a point;
2) with a curve to the right an arc distance of 43.12 feet to a point, said curve having a chord bearing of North 73 deg 31' 06" East, a chord length of 43.10 feet, and a radius of 400.00 feet;
3) North 76 deg. 36' 23" East a distance of 220.61 feet to a point;
4) with a curve to the right an arc distance of 40.51 feet to a point, said curve having a chord bearing of North 80 deg 28' 29" East, a chord length of 40.48 feet, and a radius of 300.00 feet;
5) North 84 deg. 20' 36" East a distance of 309.30 feet to a point;
6) North 89 deg. 57' 49" East a distance of 93.81 feet to a point;
7) North 86 deg. 43' 54" East a distance of 110.32 feet to a point;
8) North 85 deg. 39' 09" East a distance of 88.16 feet to a point;
9) North 85 deg. 06' 04" East a distance of 171.12 feet to a point;
10) with a curve to the left an arc distance of 40.52 feet to a point, said curve having a chord bearing of North 69 deg 33' 37" East, a chord length of 40.03 feet, and a radius of 74.40 feet;
11) with a curve to the right an arc distance of 28.17 feet to a point, said curve having a chord bearing of North 65 deg 20' 21" East, a chord length of 27.99 feet, and a radius of 71.29 feet;
12) North 84 deg. 59' 07" East a distance of 106.57 feet to a point;
13) with a non-tangent curve to the left an arc distance of 18.41 feet to a point, said curve having a chord bearing of South 60 deg 42' 42" East, a chord length of 18.40 feet, and a radius of 191.71 feet;
14) with a curve to the left an arc distance of 172.92 feet to a point, said curve having a chord bearing of South 78 deg 13' 00" East, a chord length of 171.01 feet, and a radius of 335.76 feet; and
15) North 83 deg. 56' 13" East a distance of 752.06 feet to a point at the intersection with a gravel drive;

Running thence with a gravel drive the following twenty-four (24) courses and distances:

1) South 00 deg. 30' 07" West a distance of 112.71 feet to a point;
2) South 07 deg. 43' 49" West a distance of 64.57 feet to a point;
3) South 00 deg. 59' 02" East a distance of 54.32 feet to a point;
4) South 00 deg. 42' 17" East a distance of 208.85 feet to a point;
5) South 00 deg. 16' 33" East a distance of 135.14 feet to a point;
6) South 00 deg. 47' 50" East a distance of 91.45 feet to a point;
7) South 00 deg. 04' 33" East a distance of 201.71 feet to a point;
8) South 01 deg. 03' 09" East a distance of 100.90 feet to a point;
9) South 00 deg. 35' 00" East a distance of 45.32 feet to a point;
10) South 00 deg. 41' 06" East a distance of 170.87 feet to a point;
11) South 00 deg. 25' 48" East a distance of 188.31 feet to a point;
12) South 02 deg. 00' 49" East a distance of 174.02 feet to a point;
13) South 00 deg. 59' 41" East a distance of 29.25 feet to a point;
14) South 00 deg. 15' 56" East a distance of 25.53 feet to a point;
15) South 22 deg. 58' 17" West a distance of 11.36 feet to a point;
16) South 30 deg. 41' 22" West a distance of 55.82 feet to a point;
17) South 31 deg. 49' 30" West a distance of 116.91 feet to a point;
18) South 33 deg. 37' 29" West a distance of 76.91 feet to a point;
19) South 48 deg. 33' 15" West a distance of 23.40 feet to a point;
20) South 64 deg. 12' 11" West a distance of 51.55 feet to a point;
21) South 74 deg. 11' 00" West a distance of 274.96 feet to a point;
22) South 73 deg. 46' 25" West a distance of 166.69 feet to a point;
23) South 72 deg. 16' 25" West a distance of 125.00 feet to a point;
24) with a curve to the left an arc distance of 64.50 feet to a point at the intersection of two drives; said curve having a chord bearing of South 10 deg 41' 02" West, a chord length of 52.77 feet, and a radius of 30.00 feet;

Running thence with a gravel and dirt drive the following eighteen (18) courses and distances:

1) South 50 deg. 54' 20" West a distance of 112.82 feet to a point;
2) with a curve to the right an arc distance of 98.03 feet to a point, said curve having a chord bearing of South 31 deg 52' 21" East, a chord length of 97.46 feet, and a radius of 263.38 feet;
3) South 21 deg. 12' 37" East a distance of 125.00 feet to a point;
4) South 26 deg. 48' 25" East a distance of 184.47 feet to a point;
5) South 24 deg. 09' 33" East a distance of 110.42 feet to a point;
6) South 23 deg. 01' 21" East a distance of 93.88 feet to a point;
7) South 28 deg. 42' 14" East a distance of 96.21 feet to a point;
8) South 33 deg. 34' 01" East a distance of 197.09 feet to a point;
9) South 34 deg. 19' 16" East a distance of 117.89 feet to a point;
10) South 33 deg. 30' 06" East a distance of 161.27 feet to a point;
11) South 38 deg. 50' 44" East a distance of 138.71 feet to a point;
12) South 51 deg. 19' 48" East a distance of 157.31 feet to a point;
13) South 41 deg. 26' 31" East a distance of 91.82 feet to a point;
14) South 54 deg. 35' 17" East a distance of 56.76 feet to a point;
15) South 75 deg. 51' 52" East a distance of 19.70 feet to a point;
16) North 86 deg. 11' 43" East a distance of 18.91 feet to a point;
17) North 79 deg. 27' 30" East a distance of 69.67 feet to a point; and
18) North 73 deg. 16' 15" East a distance of 71.35 feet to a point in the westerly line of the White Street Solar Lease Area (Deed Book 8216 Page 2474, Guilford County Register of Deeds Office), said point being North 17 deg 36' 46" West a distance of 11.78 feet from a metal rebar found (said rebar marking the northerly end of the first call in said Lease Area description);

LYING entirely within the bounds of property owned by the City of Greensboro, as described in Deed Book 3963 Page 850, Deed Book 3525, Page 1800, Deed Book 1572, Page 442, and Deed Book 1557, Page 431, all in the Guilford County Register of Deeds Office.

LEGAL - PROPOSED WHITE STREET SOLAR ACCESS EASEMENT AREA (EGRESS):

Being all that 30' Access Easement for purposes of egress from the White Street Solar Lease Area (Deed Book 8216, Page 2474, Guilford County Register of Deeds), lying and being in the City of Greensboro, Gilmer Township, Guilford County, North Carolina, being at all points 30 feet in width, the centerline of which is more particularly described as follows:

BEGINNING at a point in the westerly line of the White Street Solar Lease Area (Deed Book 8216 Page 2474, Guilford County Register of Deeds Office), said point being North 17 deg 36' 46" West a distance of 11.78 feet from a metal rebar found (said rebar marking the northerly end of the first call in said Lease Area description); running thence with a gravel and dirt drive the following eighteen (18) courses and distances:

1) South 73 deg. 16' 15" West a distance of 71.35 feet to a point;
2) South 79 deg. 27' 30" West a distance of 69.67 feet to a point;
3) South 86 deg. 11' 43" West a distance of 18.91 feet to a point;
4) North 75 deg. 51' 52" West a distance of 19.70 feet to a point;
5) North 54 deg. 35' 17" West a distance of 56.76 feet to a point;
6) North 41 deg. 26' 31" West a distance of 91.82 feet to a point;
7) North 51 deg. 19' 48" West a distance of 157.31 feet to a point;
8) North 38 deg. 50' 44" West a distance of 138.71 feet to a point;
9) North 33 deg. 30' 06" West a distance of 161.27 feet to a point;
10) North 34 deg. 19' 16" West a distance of 117.89 feet to a point;
11) North 33 deg. 34' 01" West a distance of 197.09 feet to a point;
12) North 28 deg. 42' 14" West a distance of 96.21 feet to a point;
13) North 23 deg. 01' 21" West a distance of 93.88 feet to a point;
14) North 24 deg. 09' 33" West a distance of 110.42 feet to a point;
15) North 26 deg. 48' 25" West a distance of 184.47 feet to a point;
16) North 21 deg. 12' 37" West a distance of 125.00 feet to a point;
17) with a curve to the left an arc distance of 98.03 feet to a point, said curve having a chord bearing of North 31 deg 52' 21" West, a chord length of 97.46 feet, and a radius of 263.38 feet; and
18) North 50 deg. 54' 20" West a distance of 112.82 feet to a point at the intersection of two drives;

Running thence with a gravel drive the following twenty-four (24) courses and distances:

1) with a curve to the left an arc distance of 127.67 feet to a point, said curve having a chord bearing of North 53 deg 46' 01" West, a chord length of 127.62 feet, and a radius of 1278.21 feet;
2) North 49 deg. 45' 29" West a distance of 183.75 feet to a point;
3) North 50 deg. 02' 49" West a distance of 396.30 feet to a point;
4) North 47 deg. 49' 50" West a distance of 79.84 feet to a point;
5) North 44 deg. 11' 25" West a distance of 24.98 feet to a point;
6) North 36 deg. 01' 22" West a distance of 55.63 feet to a point;
7) North 32 deg. 23' 41" West a distance of 31.25 feet to a point;
8) North 31 deg. 30' 47" West a distance of 403.74 feet to a point;
9) North 27 deg. 16' 47" West a distance of 61.85 feet to a point;
10) North 20 deg. 26' 02" West a distance of 52.65 feet to a point;
11) North 09 deg. 18' 43" West a distance of 71.63 feet to a point;
12) North 01 deg. 25' 35" West a distance of 108.43 feet to a point;
13) North 00 deg. 44' 28" West a distance of 167.84 feet to a point;
14) North 04 deg. 59' 57" West a distance of 161.87 feet to a point;
15) North 00 deg. 07' 09" East a distance of 172.21 feet to a point;
16) North 33 deg. 11' 56" East a distance of 40.29 feet to a point;
17) North 74 deg. 27' 30" East a distance of 62.60 feet to a point;
18) North 85 deg. 37' 04" East a distance of 309.14 feet to a point;
19) North 86 deg. 01' 12" East a distance of 245.90 feet to a point;
20) North 84 deg. 27' 32" East a distance of 300.80 feet to a point;
21) North 84 deg. 32' 23" East a distance of 236.70 feet to a point;
22) North 84 deg. 41' 32" East a distance of 399.70 feet to a point;
23) with a non-tangent curve to the left an arc distance of 216.65 feet to a point, said curve having a chord bearing of North 40 deg 32' 36" West, a chord length of 211.30 feet, and a radius of 280.25 feet; and
24) North 00 deg. 30' 07" East a distance of 112.71 feet to a point in an asphalt roadway;

Running thence with an asphalt roadway, being the non-public portion of White Street, the following seventeen (17) courses and distances:

1) South 83 deg. 56' 13" West a distance of 752.06 feet to a point;
2) with a curve to the right an arc distance of 172.92 feet to a point, said curve having a chord bearing of North 78 deg 13' 00" West, a chord length of 171.01 feet, and a radius of 335.76 feet;
3) with a curve to the right an arc distance of 18.41 feet to a point, said curve having a chord bearing of North 60 deg 42' 42" West, a chord length of 18.40 feet, and a radius of 191.71 feet;
4) with a curve to the right an arc distance of 53.35 feet to a point, said curve having a chord bearing of North 49 deg 59' 19" West, a chord length of 53.17 feet, and a radius of 191.71 feet;
5) with a curve to the right an arc distance of 23.62 feet to a point, said curve having a chord bearing of North 34 deg 46' 50" West, a chord length of 23.56 feet, and a radius of 93.52 feet;
6) North 27 deg. 32' 39" West a distance of 26.51 feet to a point;
7) with a curve to the right an arc distance of 11.09 feet to a point, said curve having a chord bearing of North 38 deg 08' 05" West, a chord length of 11.03 feet, and a radius of 30.00 feet;
8) with a curve to the right an arc distance of 77.41 feet to a point, said curve having a chord bearing of North 55 deg 04' 01" West, a chord length of 77.25 feet, and a radius of 349.68 feet;
9) with a curve to the right an arc distance of 93.62 feet to a point, said curve having a chord bearing of North 72 deg 57' 31" West, a chord length of 92.99 feet, and a radius of 232.21 feet;
10) with a curve to the right an arc distance of 133.55 feet to a point, said curve having a chord bearing of South 79 deg 07' 17" West, a chord length of 131.74 feet, and a radius of 233.70 feet;
11) with a curve to the right an arc distance of 136.72 feet to a point, said curve having a chord bearing of South 48 deg 19' 15" West, a chord length of 135.28 feet, and a radius of 271.43 feet;
12) with a curve to the left an arc distance of 211.34 feet to a point, said curve having a chord bearing of South 59 deg 07' 01" West, a chord length of 204.57 feet, and a radius of 240.00 feet;
13) South 84 deg. 20' 36" West a distance of 309.30 feet to a point;
14) with a curve to the left an arc distance of 40.51 feet to a point, said curve having a chord bearing of South 80 deg 28' 29" West, a chord length of 40.48 feet, and a radius of 300.00 feet;
15) South 76 deg. 36' 23" West a distance of 220.61 feet to a point;
16) with a curve to the left an arc distance of 43.12 feet to a point, said curve having a chord bearing of South 73 deg 31' 06" West, a chord length of 43.10 feet, and a radius of 400.00 feet; and
17) South 70 deg. 25' 48" West a distance of 57.03 feet to a point where the 60' public right-of-way of White Street ends, said point being located North 06 deg 43' 59" West a distance of 175.08' (passing an iron pipe set at a distance of 144.31 feet) from an iron pipe found at the southwesterly corner of property owned, now or formerly, by the City of Greensboro (Deed Book 4620, Page 1479, Guilford County Register of Deeds);

LYING entirely within the bounds of property owned by the City of Greensboro, as described in Deed Book 3963 Page 850, Deed Book 3525, Page 1800, Deed Book 1572, Page 442, Deed Book 1557, Page 431, and Deed Book 3416, Page 764, all in the Guilford County Register of Deeds Office.

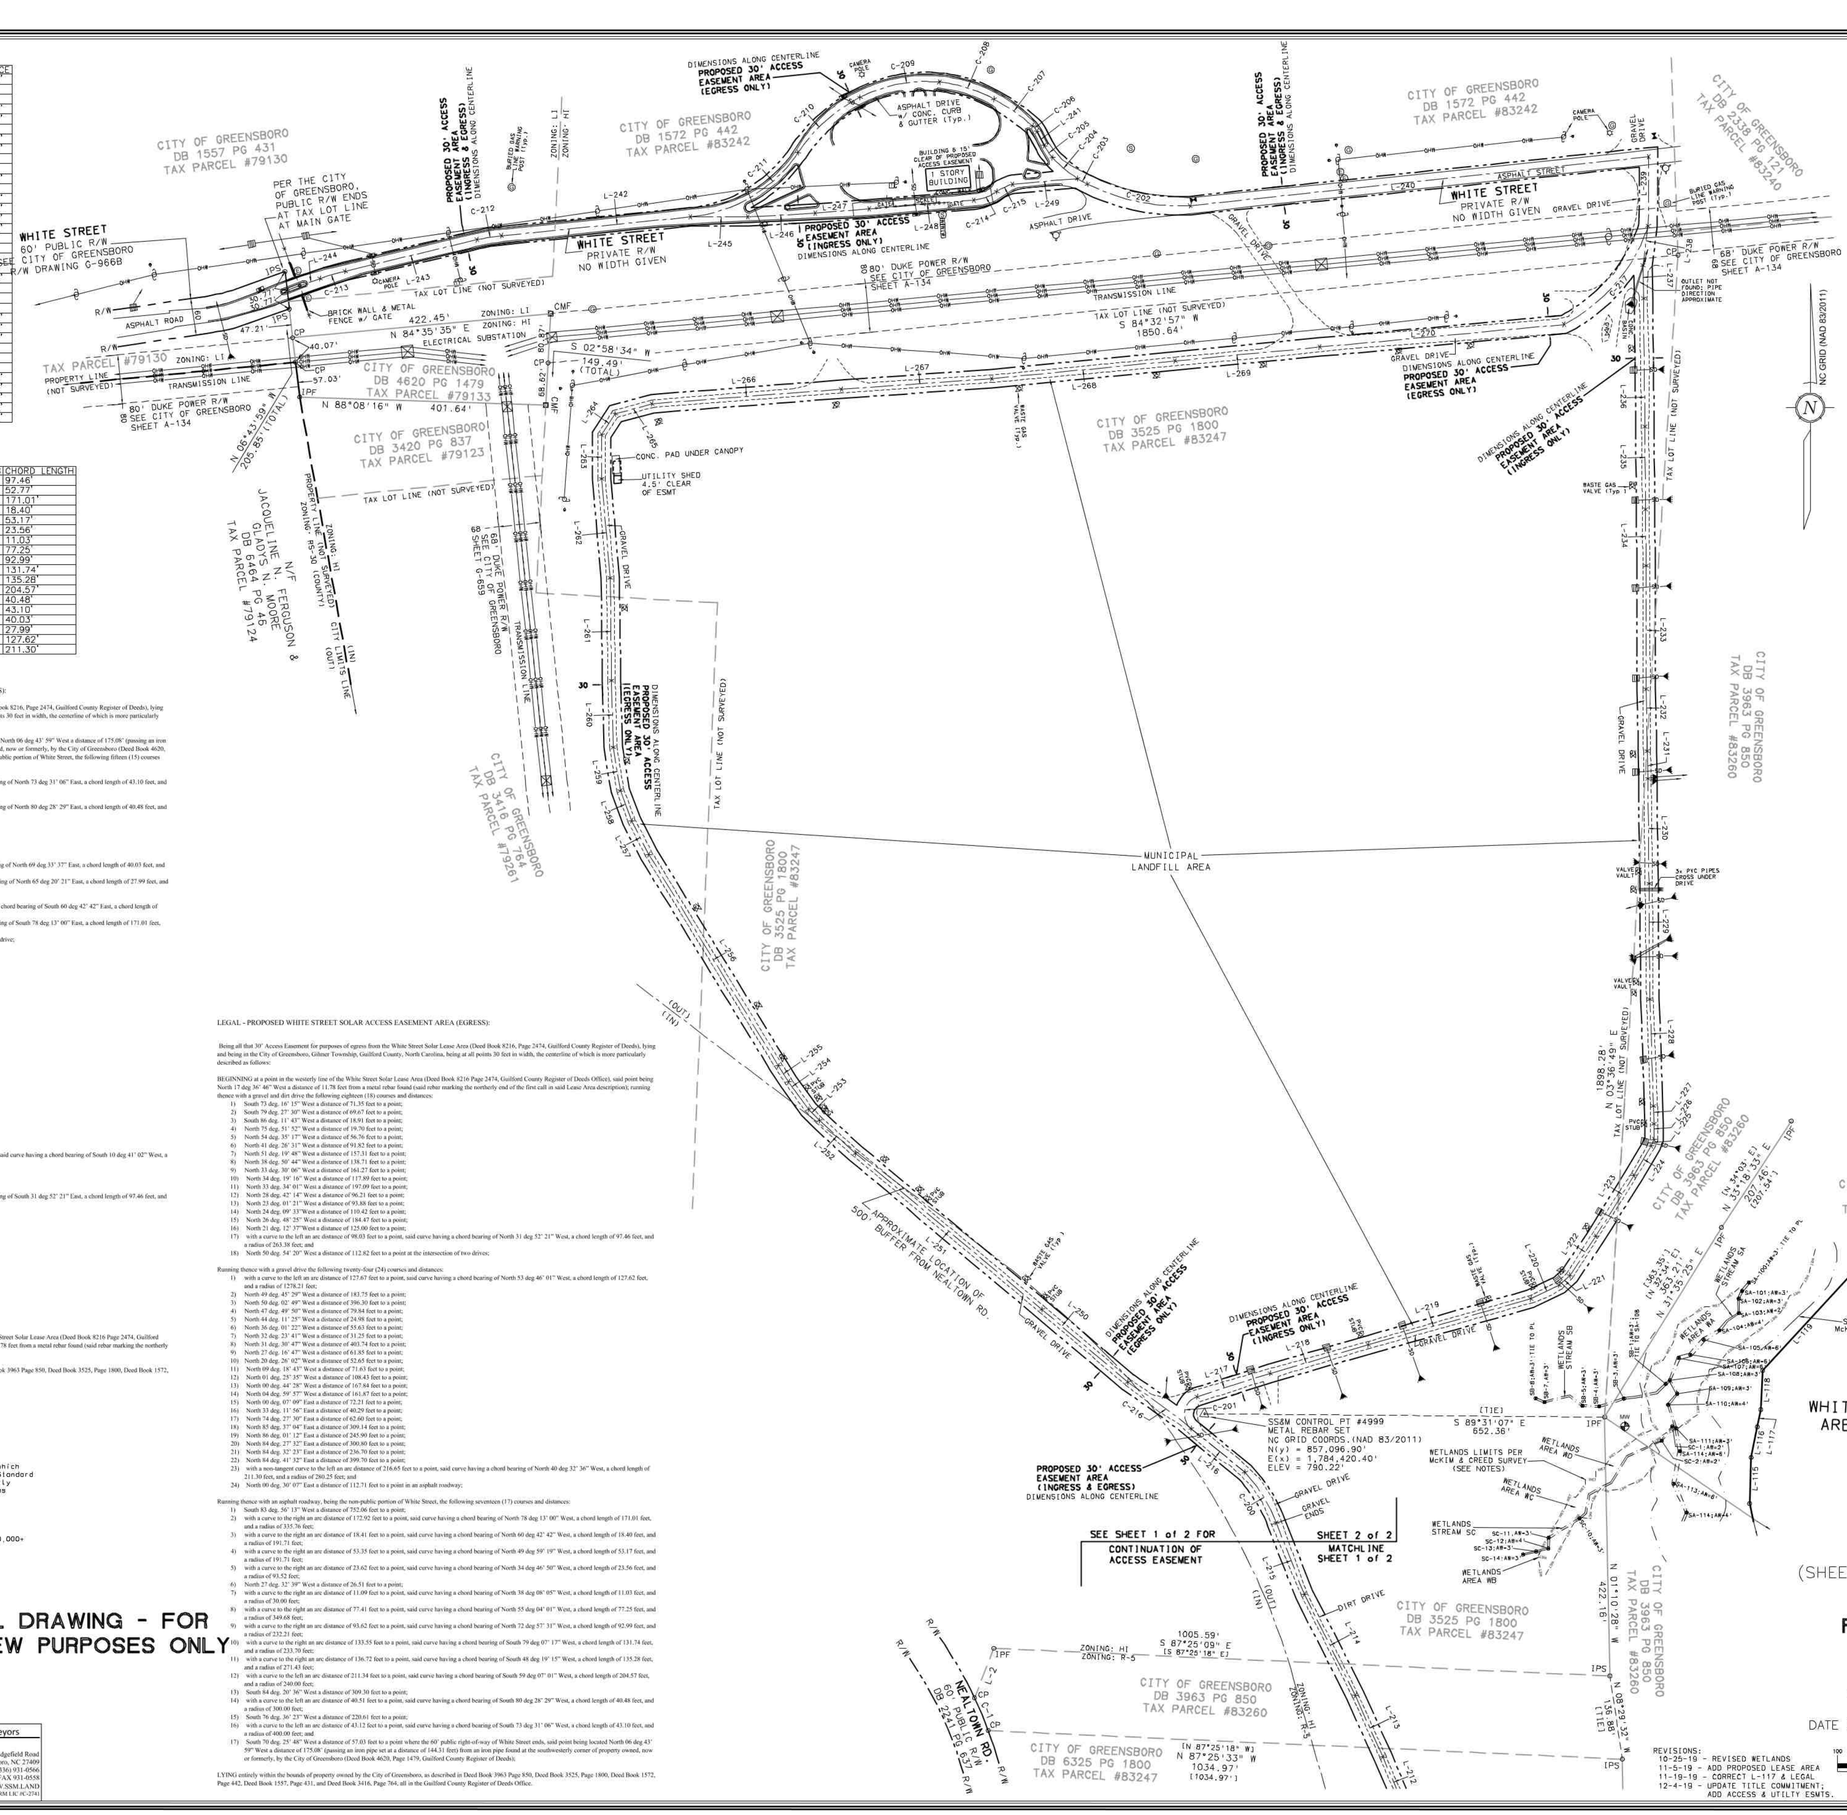

LEGEND OF STANDARD SYMBOLS

- UTILITY POLE
- GUY ANCHOR
- LIGHT POLE
- SPOT LIGHT
- ELECTRIC SERVICE
- ELECTRICAL CABINET
- HEATING/AIR UNIT
- TRAFFIC SIGNAL BOX
- TELECOM SERVICE
- TELECOM. VAULT
- CATV VAULT
- GAS VALVE
- BURIED GAS LINE MARKER
- WATER VALVE
- WATER SERVICE
- IRRIGATION CONTROL VALVE
- FIRE HYDRANT
- WELL
- SIGN
- SANITARY MANHOLE
- SANITARY CLEANOUT
- CONCRETE CATCH BASIN
- CAST IRON CATCH BASIN
- DROP INLET w/ GRATE
- CONCRETE YARD DRAIN
- STORM MANHOLE
- PIPE END / FLARED END
- MONITORING WELL
- WETLANDS FLAG
- SD — STORM DRAINAGE LINE
- SS — SANITARY SEWER LINE
- W — BURIED WATER LINE
- T — BURIED TELECOM. LINE
- OHW — OVERHEAD WIRES
- TREE LINE
- METAL FENCE LINE
- WOODEN FENCE LINE

IPF = IRON PIPE FOUND
RBF = IRON REBAR FOUND
PKF = MAGNETIC NAIL FOUND
XF = CHISELED "X" FOUND
CMF = CONCRETE MONUMENT FOUND
IPS = IRON PIPE SET
RBS = METAL REBAR SET
PKS = MAGNETIC NAIL SET
XS = CHISELED "X" SET
CP = COMPUTED POINT (NO CORNER MONUMENT FOUND OR SET)
R/W = RIGHT OF WAY
N/F = NOW OR FORMERLY
POB = POINT OF BEGINNING
POC = POINT OF COMMENCEMENT
H/C = HANDICAP
NT = NON-TANGENT CURVE
Ch. = CHORD
typ.= TYPICAL
C/L = CENTERLINE
PUE = PERM. UTILITY EASEMENT

COURSES AND DISTANCES AS MEASURED BY THIS SURVEYOR
S04°03'34"W 768.25'
"RECORD" COURSES AND DISTANCES
(S 04 04'20" W 768.28)

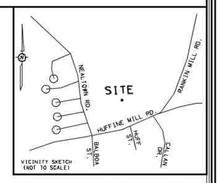

SEE SHEET 1 of 2 FOR LEASE AREA, NOTES.

LEG TABLE:

LINE	BEARING	DISTANCE	
L2	N 21°20'51" E	86.69'	(N21°20'42"E, 86.69')

CURVE TABLE:

CURVE	ARC LENGTH	RADIUS	DELTA ANGLE	CHORD BEARING	CHORD LENGTH
C1	57.96'	685.00'	4°50'52"	N 22°45'30" W	57.94'
(C-1		750.58'		N22°46'46"W	57.96')

LEG TABLE (LEASE AREA):

LINE	BEARING	DISTANCE
L115	N 01°56'44" E	75.34'
L116	N 11°18'30" E	50.75'
L117	N 11°43'09" E	28.81'
L118	N 02°31'24" E	63.54'
L119	N 42°34'42" E	242.42'
L120	S 88°48'06" E	163.80'
L121	S 49°34'59" E	312.94'
L122	S 33°16'09" E	305.70'

CERTIFICATION:

To: OWNER TBD; and
Chicago Title Insurance Company

This is to certify that this map or plat and the survey on which it is based were made in accordance with the 2016 Minimum Standard Detail Requirements for ALTA/NSPS Land Title Surveys, jointly established and adopted by ALTA and NSPS, and includes Items 1,2,3,4,6(a),6(b),7(a),7(b)(1),8,9,13,14, and 16-20 of Table A thereof; and that this map meets the requirements of The Standards of Practice for Surveying in North Carolina (21 NCAC 56.1600). The field work was completed on 17 October, 2019. The ratio of precision of this survey as calculated is 1:20,000+

NOT A CERTIFIED DOCUMENT -

(Signed)
Michael A. McKibbin
(Name of Surveyor)
L-4519
(Professional Land Surveyor No.)
17 October, 2019
(Date)
04 December, 2019
(Date of Last Revision)
(SEAL)

UNLESS SIGNED, SEALED AND DATED, THIS IS A PRELIMINARY PLAT NOT FOR RECORDING, SALES OR CONVEYANCES.

FINAL DRAWING - FOR REVIEW PURPOSES ONLY

SSM
SACKS SURVEYING & MAPPING, P.C.
Land Surveyors
3308-B Edgefield Road
Greensboro, NC 27409
(336) 931-0566
FAX 931-0558
WWW.SSM.LAND
FIRM LIC #C-2741

(SHEET 2 of 2 - ACCESS EASEMENT AREA)
ALTA/NSPS LAND TITLE SURVEY
-of the-

PROPOSED WHITE STREET SOLAR LEASE AREA

-located on the property of-
THE CITY OF GREENSBORO
GILMER TOWNSHIP, CITY OF GREENSBORO,
GUILFORD COUNTY, NORTH CAROLINA
DATE OF LAST FIELD INSPECTION: 17 OCTOBER, 2019
SCALE 1 INCH = 100 FEET

REVISIONS:
10-25-19 - REVISED WETLANDS
11-5-19 - ADD PROPOSED LEASE AREA
11-19-19 - CORRECT L-117 & LEGAL
12-4-19 - UPDATE TITLE COMMITMENT; ADD ACCESS & UTILITY ESMTS.

BAR GRAPH: inch = 100 ft.
DRAWING FILE NAME: WHITE-STREET-SOLAR-LEASE.DWG